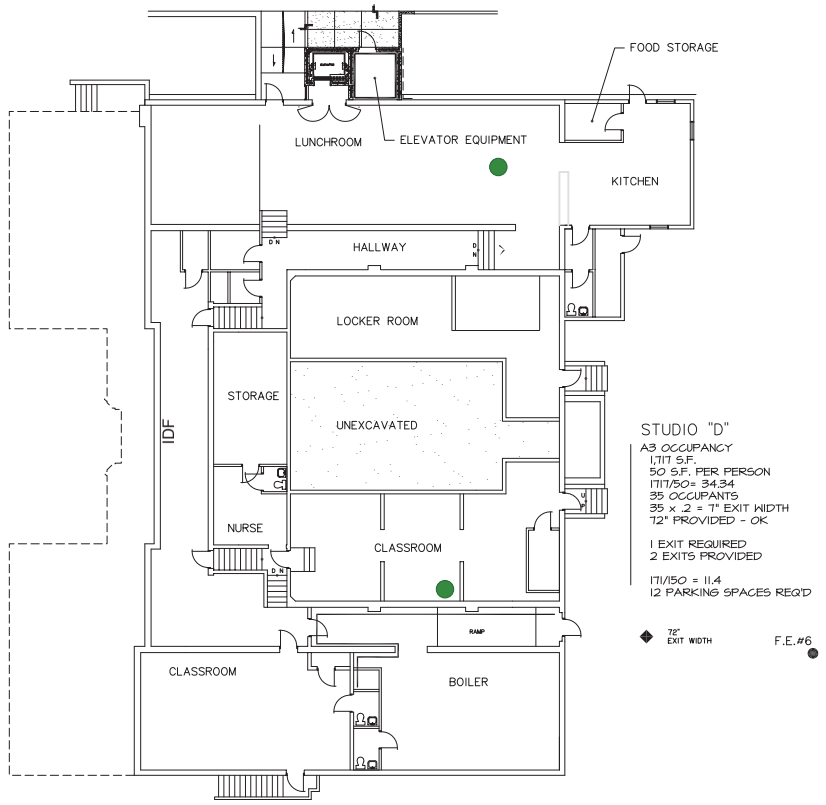

A BASEMENT FLOOR PLAN

SCALE: 1/16" = 1'-0" NORTH

GRAPHIC BAR SCALE

2 0 5 10 20 50

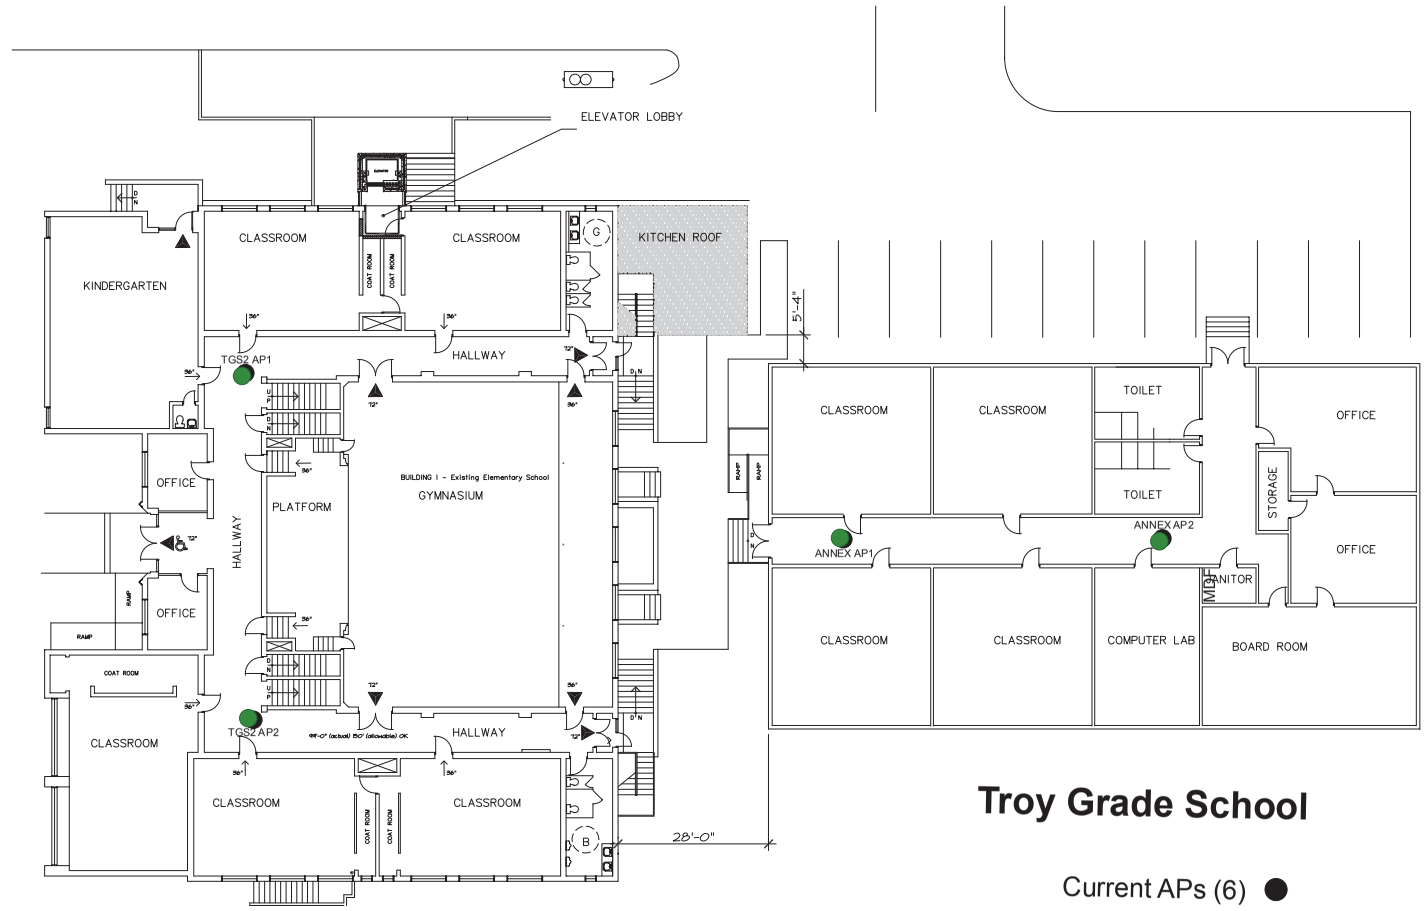

B FIRST FLOOR PLAN

SCALE: 1/16" = 1'-0" NORTH

GRAPHIC BAR SCALE

2 0 5 10 20 50

BUILDING 1 - Existing Elementary School

Occupancy: Group E, Division 1

Type of construction: Type II one-hour (ASSUMED)

Maximum Travel Distance 150 feet.

HVAC System: Combination gas fired heating and electric cooling R.T.U.'s split systems

Fuel: Natural Gas

Food Handling: Yes

Accessibility Provisions: Parking, walks, egress, signage, toilets, elevator and drinking fountians

Fire Safety: Fire Alarm System, Fire Extinguisher Exit Lights, Smoke Detectors, and Emergency Lights.

Project Information:
Type of construction - Load bearing masonry
Location - 319 S. Park St.
Owner - Unified School District #429
City - Troy, Kansas 66087
County - Donlphan

Project Certification:

Reviewing Architect:
Hanney & Associates Architects
1726 South Hillside
Wichita, Kansas 67211
(316) 683-8965 (316) 684-1441 Fax
Contact: Martin Hanney

The Plans Were Reviewed to the Following Codes:
2006 International Building Code (IBO)
2006 International Mechanical Code (IMC)
2006 International Plumbing Code (IPC)
2005 National Electrical Code (NFPA-70)
1990 Americans with Disabilities Act Guidelines

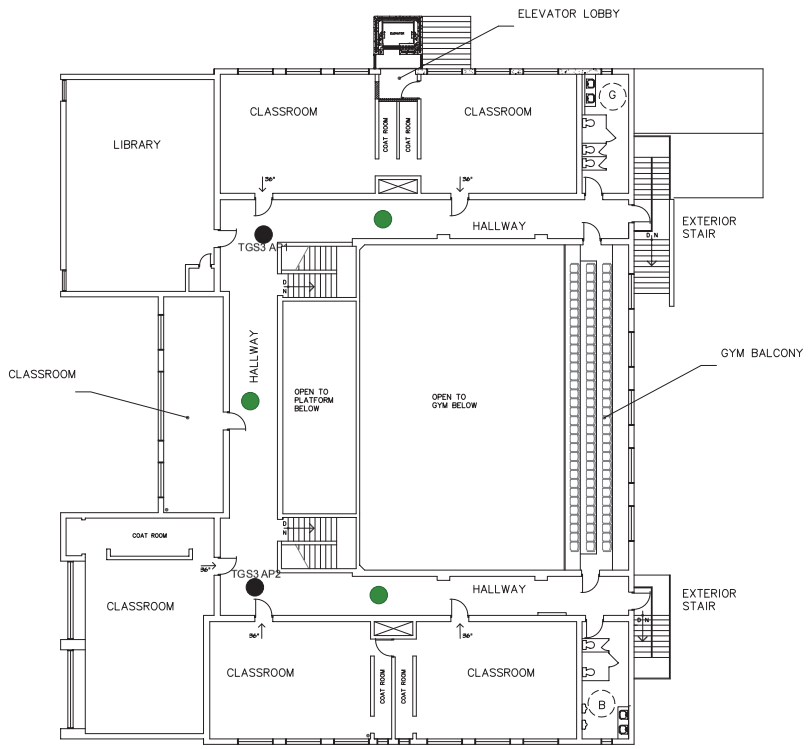

C SECOND FLOOR PLAN

SCALE: 1/16" = 1'-0" NORTH

GRAPHIC BAR SCALE

2 0 5 10 20 50

Troy Grade School

Current APs (6)

Proposed New APs (9)

HANNEY & ASSOCIATES, ARCHITECTS
1726 South Hillside, Wichita, Kansas, 67211
Phone (316) 683-8965
Fax (316) 684-1441

2010 TROY HIGH SCHOOL CODE FOOTPRINT

TROY UNIFIED SCHOOL DISTRICT 429

DRAWINGS ISSUED		
NO.	DATE	ITEM ISSUED
1	5/20	REVIEW

COMPUTER DRAWING

DATE: MAY 2010

DRAWN BY:	CHECKED BY:
MRH	MRH

SHEET

CODE TES

OF SEVEN SHEETS